
Lynn, Massachusetts · (781) 479-3554 · primesteelframingllc@gmail.com

Division 09 takeoffs — quantities only. Your rates stay yours.

MARKED-UP PLAN — FLOOR PLAN, LEVEL ONE (SHEET AE111)

Kauri Sue Hamilton School — Interior Remodel · Public bid set 26KP10 · Riverton, Utah · One color per wall type · Level 1 only

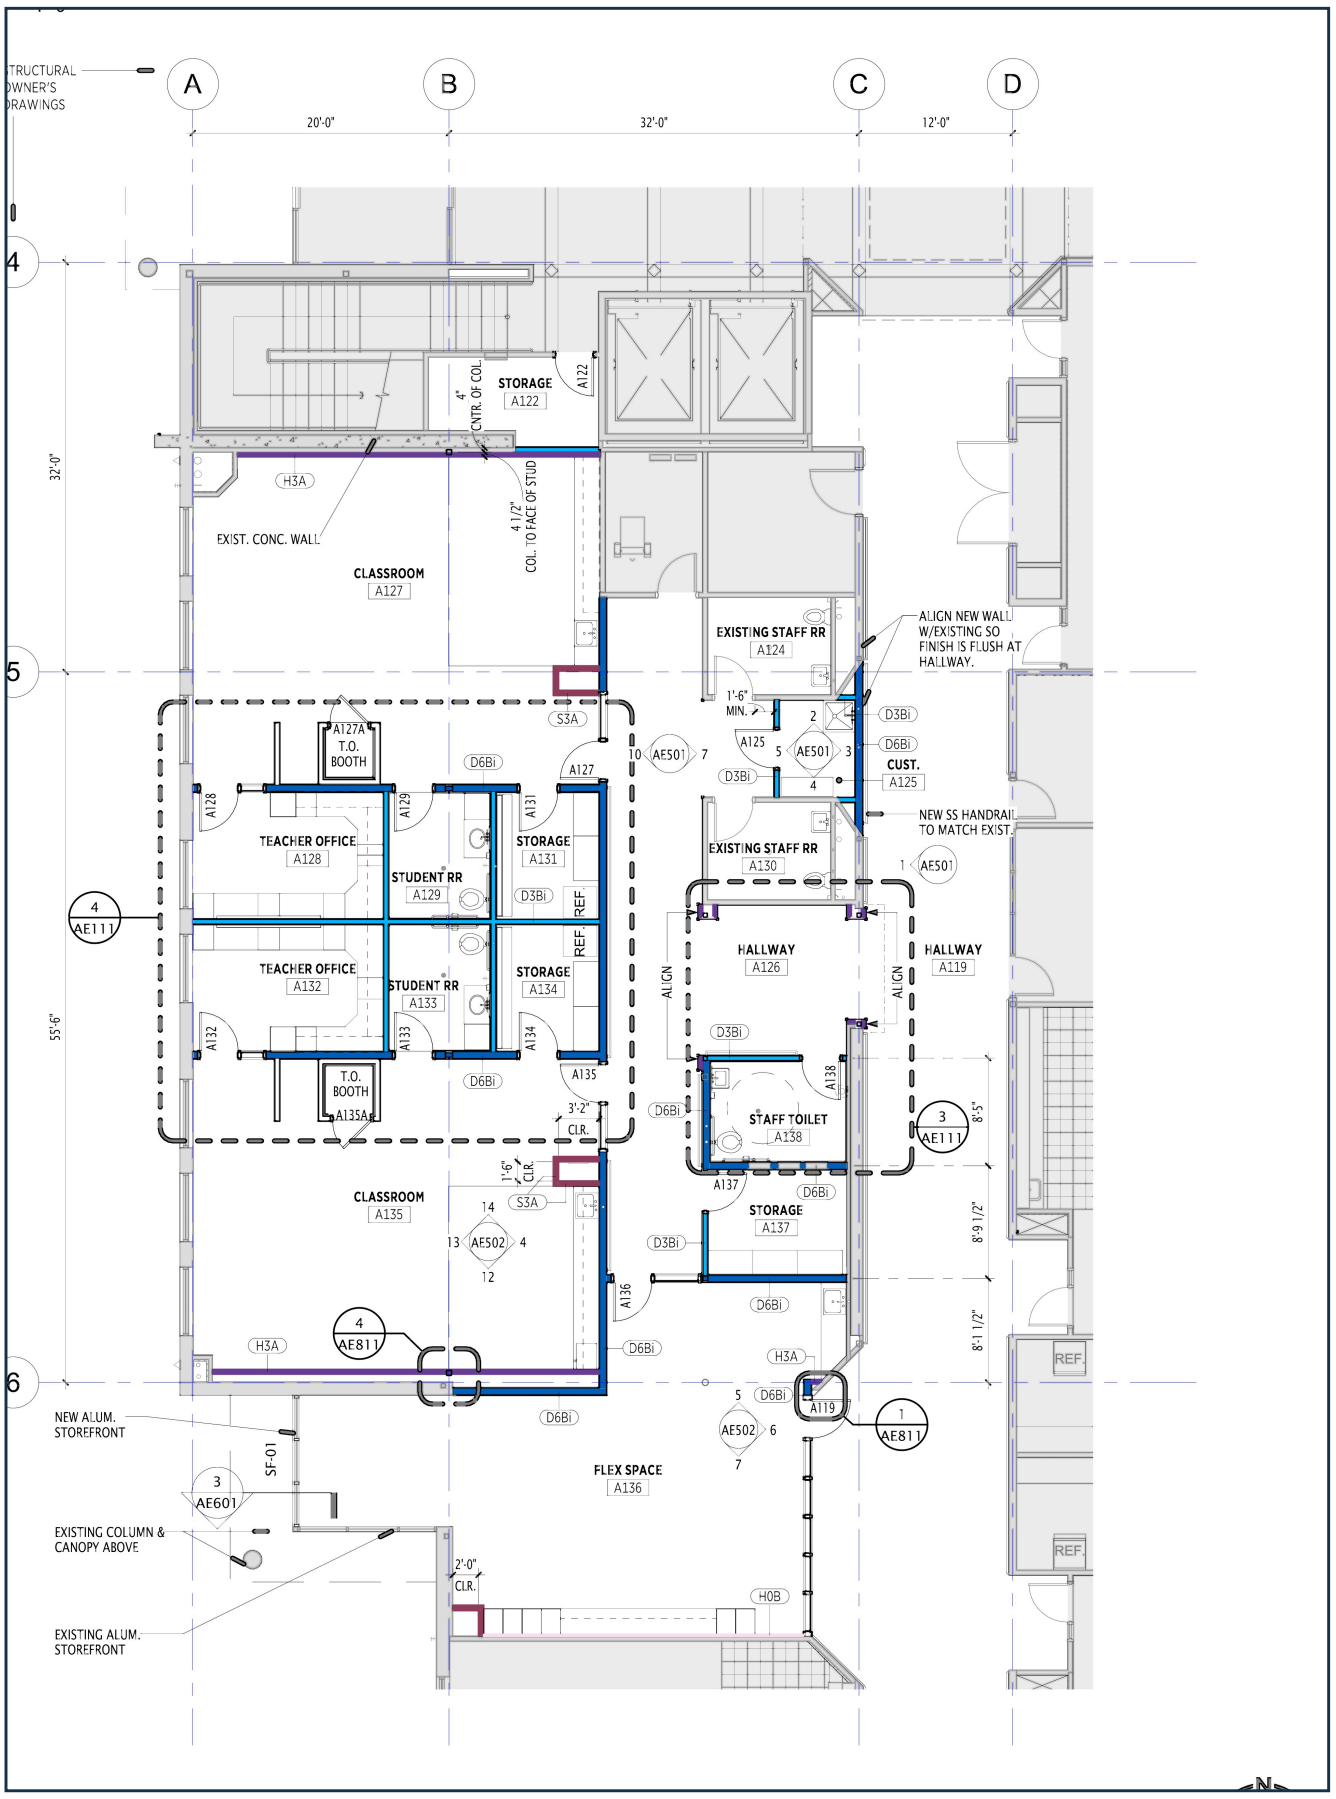

MEASURED FROM THE SET, NOT FROM THE PICTURE — lengths come from the written dimension chains of AE111; where a run has no chain of its own, from the drawing's vector geometry anchored to the written grid chains. Nothing was scaled off the graphic bar. Stud layout is reproducible mark by mark: 16" on center from zero, plus a closing stud at the end of every run — the way the wall is actually built.

LEGEND — WALL TYPES

6" metal studs @ 16" OC, 5/8" GWB both sides, to deck, 6" sound batt

190.97 LF · 8 doors

3-5/8" metal studs @ 16" OC, 5/8" GWB both sides, to deck, 3-1/2" sound batt

110.02 LF · 3 doors

Chase walls — 3-5/8" studs, 5/8" GWB both faces of each row, to 6" above ceiling

21.49 LF by face rows

Stud furring — 3-5/8" studs, 5/8" GWB one side, to 6" above ceiling

56.93 LF

Channel furring — 7/8" hat channel @ 16" OC, 5/8" GWB one side, to deck

24.95 LF

HOW TO READ THIS PLAN

The colors are sheet AE111's own wall-type colors (Wall Types Schedule on the same sheet), enhanced for print: the base plan is faded, the walls keep their exact sheet color. Every run's tag and color were verified against the schedule before measuring.

Quantities beside each type are the totals of the validated quantities workbook — nothing was re-measured for this sheet.

AT A GLANCE — FRAMING ORDER TOTALS BY WALL TYPE

D6Bi	studs 193 pcs · cripples 26 pcs · track 34 regular + 26 deflection · batt 3,072.2 SF
D3Bi	studs 121 pcs · cripples 10 pcs · track 20 regular + 17 deflection
S3A	studs 35 pcs · track 16 pcs
H3A	studs 40 pcs (12 ft) + 20 pcs (10 ft) · track 16 pcs
H0B	hat channel 29 pcs (342.4 LF)

Board, ceilings and consumables are purchased by product and are listed on the one-page review sheet (kauri-demo-sheet.pdf) and in the quantities workbook.

DECLARED ON THIS PLAN

• The cyan run at Storage A122 (6.59 LF) carries no tag on the sheet. Its framing and board are counted with Type D3Bi — the assembly is identical — and its sound batt is held OUT of the totals as Open Question #1.

• T.O. booths are wood millwork (AE801 Details 1, 5, 8) — outside the Division 09 metal scope, shown but not counted.

• Every run, its length and its length source are listed in the count register inside the quantities workbook.